

SITE PLAN FOR VARIANCE FOR CHP-1 SOUND PROOFING CONTAINER HOUSING

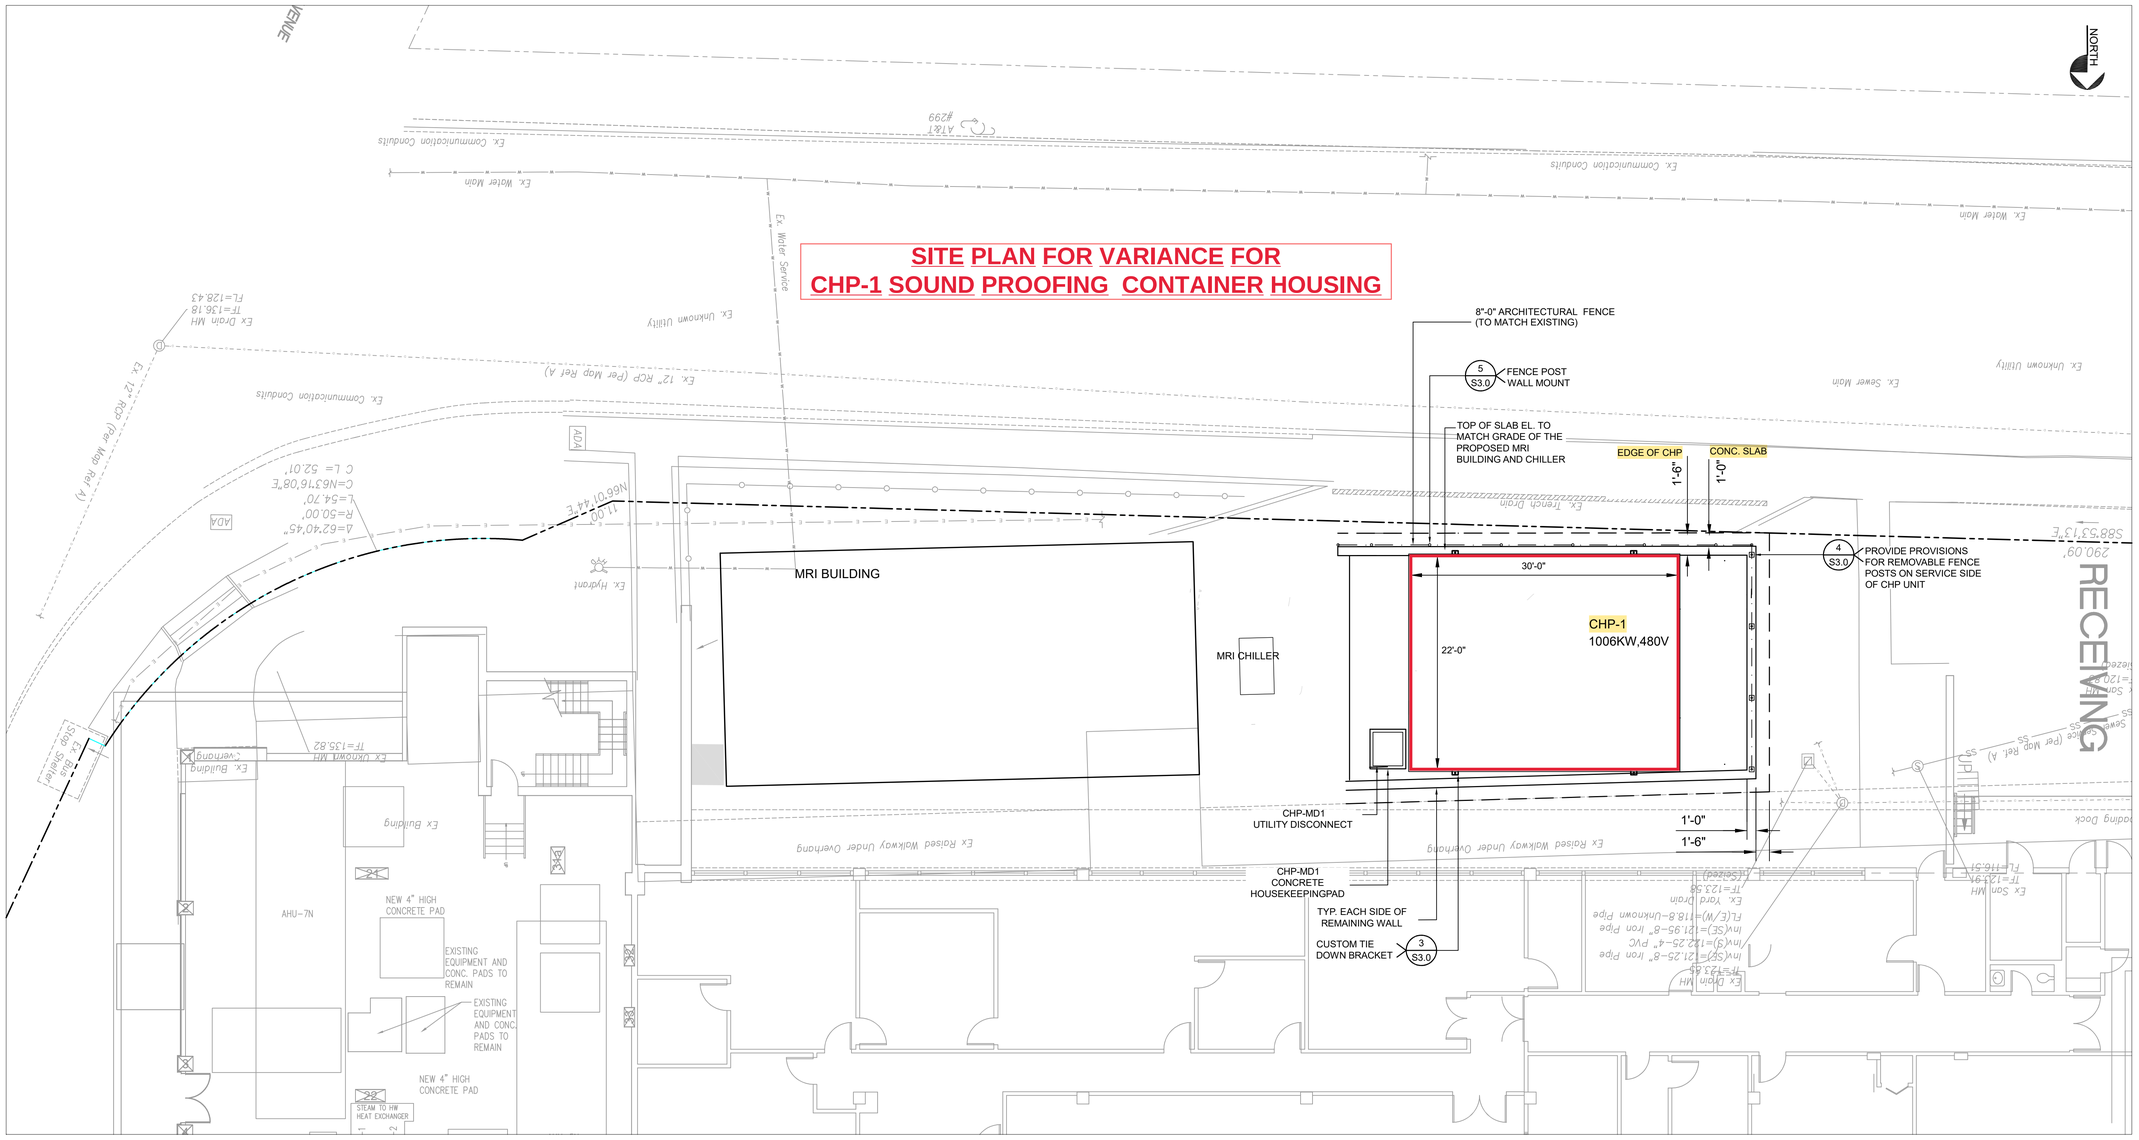

1 GENERAL ARRANGEMENT CHP YARD

Scale: 1/8" = 1'-0"

KEY PLAN

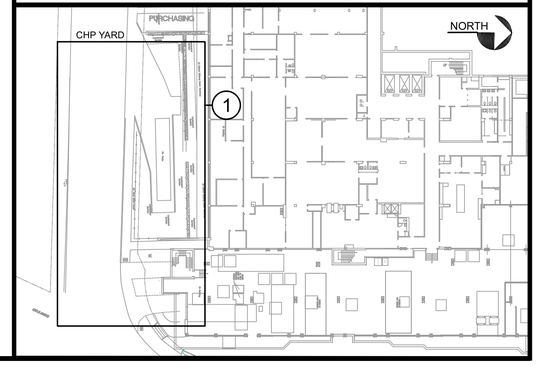

NOT FOR CONSTRUCTION

Rev.	Description	Date
C	100% DESIGN DEVELOPMENT	07/21/2025
B	60% DESIGN DEVELOPMENT	05/30/2025
A	PRELIMINARY ISSUE	03/07/2025

ICDS
Innovative Construction & Design Solutions, LLC
10 White Wood Lane
N. Branford, CT 06471
Phone:(203) 453-8596
Email: info@icdsllc.com

GRIFFIN HOSPITAL
130 DIVISION ST, DERBY, CT

GENERAL ARRANGEMENT CHP YARD

Project No.:	Drawn By: BC
Date: 03/07/2025	Design By: DSF
Scale: AS NOTED	Check By: DSF

Drawing No.:

GA1.0

© COPYRIGHT ICDS, LLC. THE DRAWING CONTENTS THE INTELLECTUAL PROPERTY OF ICDS LLC & CONSTRUCTION & DESIGN SOLUTIONS, LLC UNLESS OTHERWISE AGREED THE DRAWING MAY NOT BE USED FOR ANY PROJECT OTHER THAN THE ONE FOR WHICH IT WAS PREPARED AND DEVELOPED WITHOUT WRITTEN CONSENT OF ICDS LLC. ALL RIGHTS RESERVED. THIS DRAWING AND THE DESIGN CONTAINED THEREIN, AS AN INSTRUMENT OF SERVICE, IS AND SHALL REMAIN THE PROPERTY OF ICDS LLC. THE DRAWING SHALL NOT BE USED BY ANY PERSON OR ENTITY FOR ANY PROJECT OTHER THAN THE ONE FOR WHICH IT WAS PREPARED AND DEVELOPED WITHOUT WRITTEN CONSENT OF ICDS LLC. ALL RIGHTS RESERVED. THIS DRAWING AND THE DESIGN CONTAINED THEREIN, AS AN INSTRUMENT OF SERVICE, IS AND SHALL REMAIN THE PROPERTY OF ICDS LLC. THE DRAWING SHALL NOT BE USED BY ANY PERSON OR ENTITY FOR ANY PROJECT OTHER THAN THE ONE FOR WHICH IT WAS PREPARED AND DEVELOPED WITHOUT WRITTEN CONSENT OF ICDS LLC. ALL RIGHTS RESERVED.