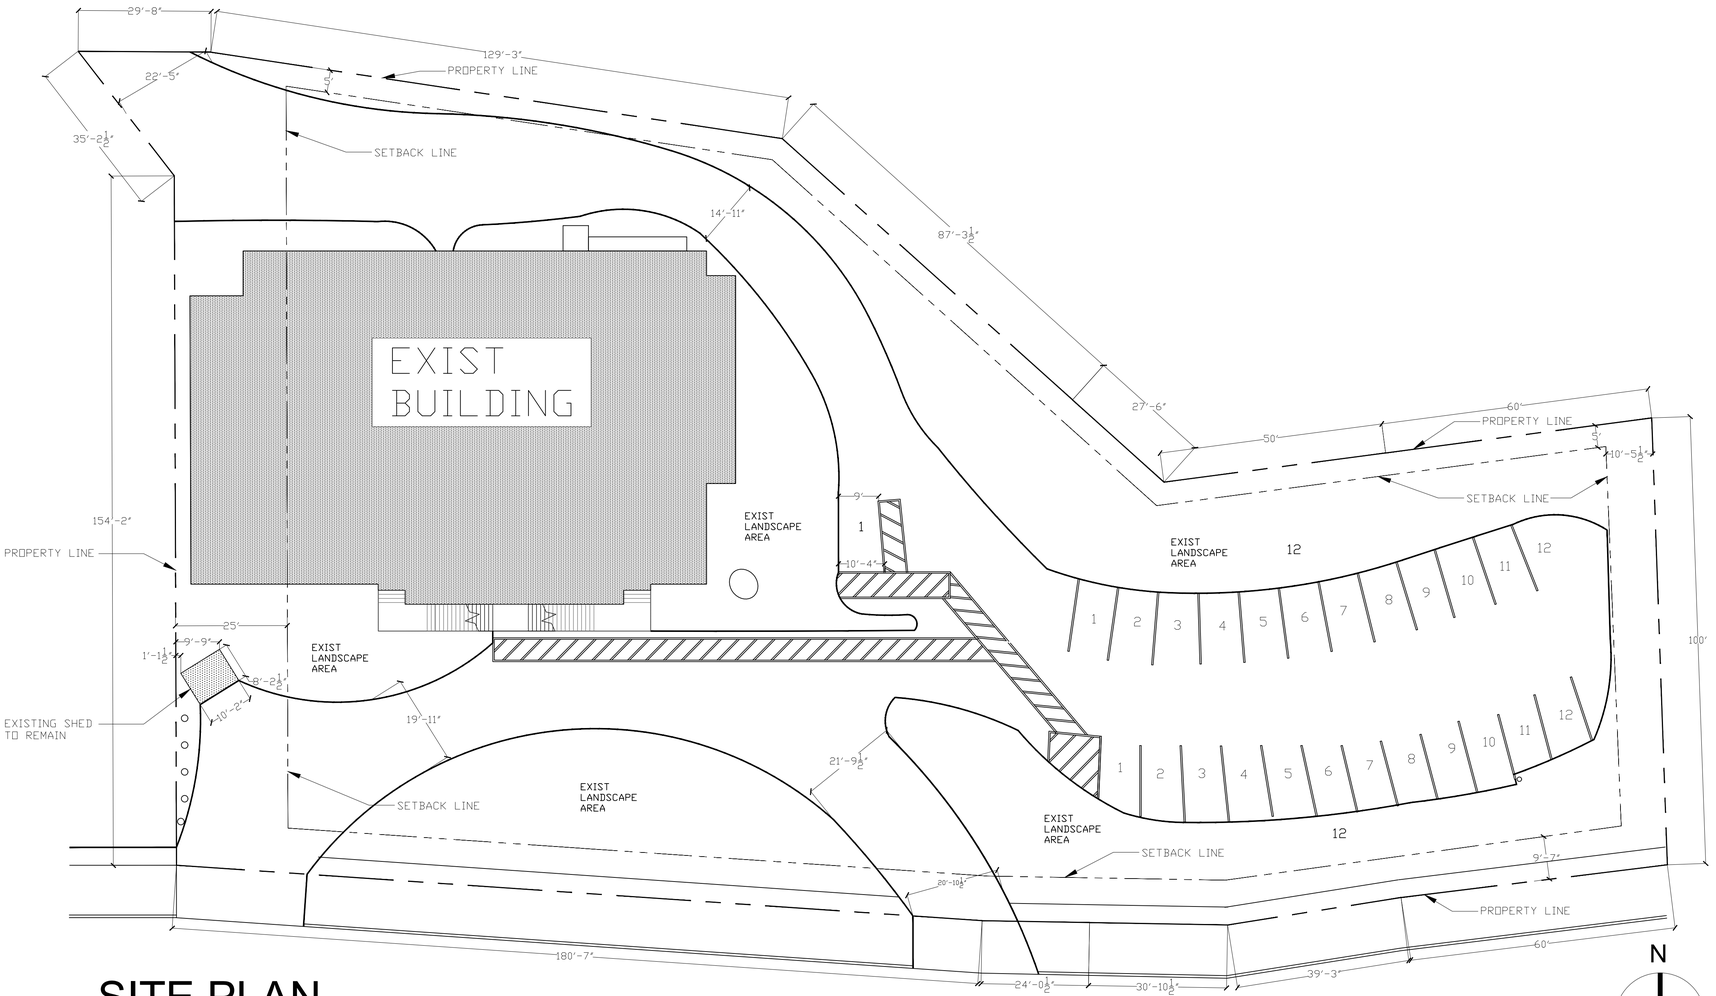

SITE PLAN

SCALE: 1/16" = 1'-0"

0' 16' 32' 48'

LOCATION MAP

PROJECT LOCATION

N

VICINITY MAP

PROJECT LOCATION

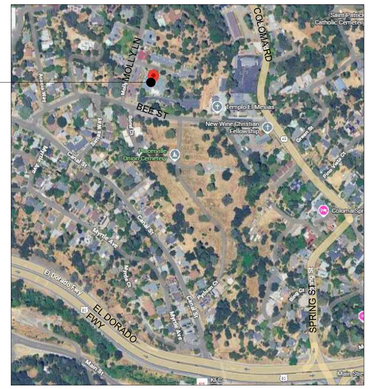

N

CLIENT

WEDGEWOOD WEDDINGS & EVENTS

ARCADIS

WEDGEWOOD WEDDINGS - SEQUOIA MANSION

643 BEE STREET
PLACERVILLE, CA 95667

ARCADIS PROJECT NO. - 30300231

OWNER

WEDGEWOOD WEDDINGS
43385 BUSINESS PARK DRIVE, SUITE 220, TEMECULA, CA 92590
CONTACT - ROGER CELLINI
EMAIL - ROGERC@WEDGEWOODWEDDING.COM

ARCHITECT

ARCADIS INC.
300 S PEARL EXPRESSWAY, SUITE 650, DALLAS, TX 75201
DALLAS, TX 75201
CONTACT - TYSON EBERT
PHONE - 2136331233
EMAIL - TYSON.EBERT@ARCADIS.COM

COPYRIGHT
This drawing has been prepared solely for the intended use, thus any reproduction or distribution for any purpose other than authorized by Arcadis is forbidden. Written dimensions shall have precedence over scaled dimensions. Contractors shall verify and be responsible for all dimensions and conditions on the job, and Arcadis shall be informed of any variations from the dimensions and conditions shown on the drawing. Shop drawings shall be submitted to Arcadis for general conformance before proceeding with fabrication.

ISSUES

No.	DESCRIPTION	DATE
	C.U.P. /VARIANCE PERMITS	12/03/25

SEAL

LICENSED ARCHITECT
MATTHEW RICHARD USBECK
C-33171
9/30/2027
RENEWAL DATE
STATE OF CALIFORNIA

PROJECT WEDGEWOOD WEDDINGS - SEQUOIA MANSION, CA

PROJECT NO: 30300231

DRAWN BY:	CHECKED BY:
PROJECT MGR:	APPROVED BY:

SHEET TITLE

SITE PLAN

SHEET NUMBER A1

ISSUE

SCALE CHECK 1in

File Location: P:\Retail\DAL\Wedgewood Weddings & Events\Sequoia Mansion, CA\14 Architecture\2-CAD\Sheets\A100_Site Plan_with Shed.dwg Last Saved: December 3, 2025, by ebert7265 Plotted: Wednesday, December 3, 2025 3:58:23 PM by Ebert, Tyson