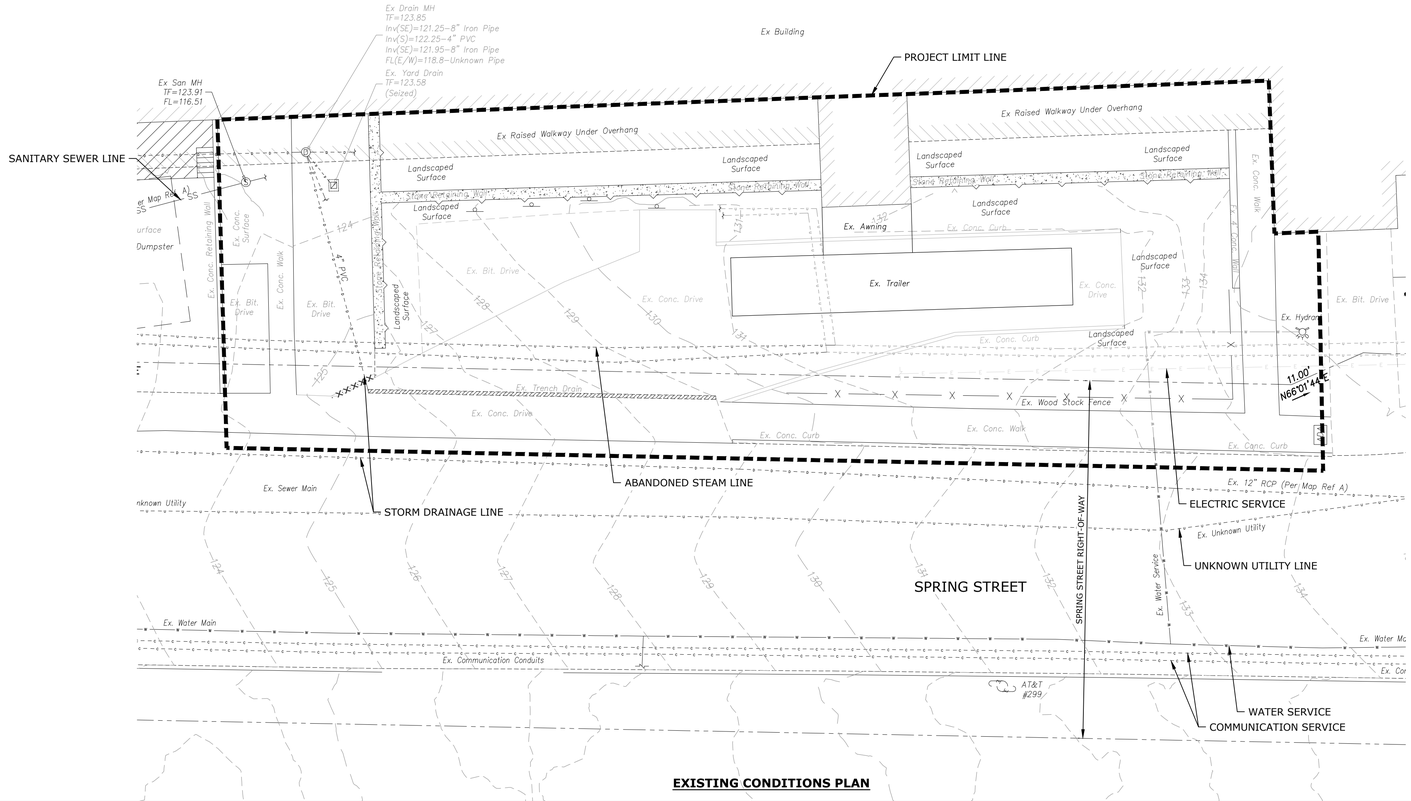

EXISTING CONDITIONS PLAN

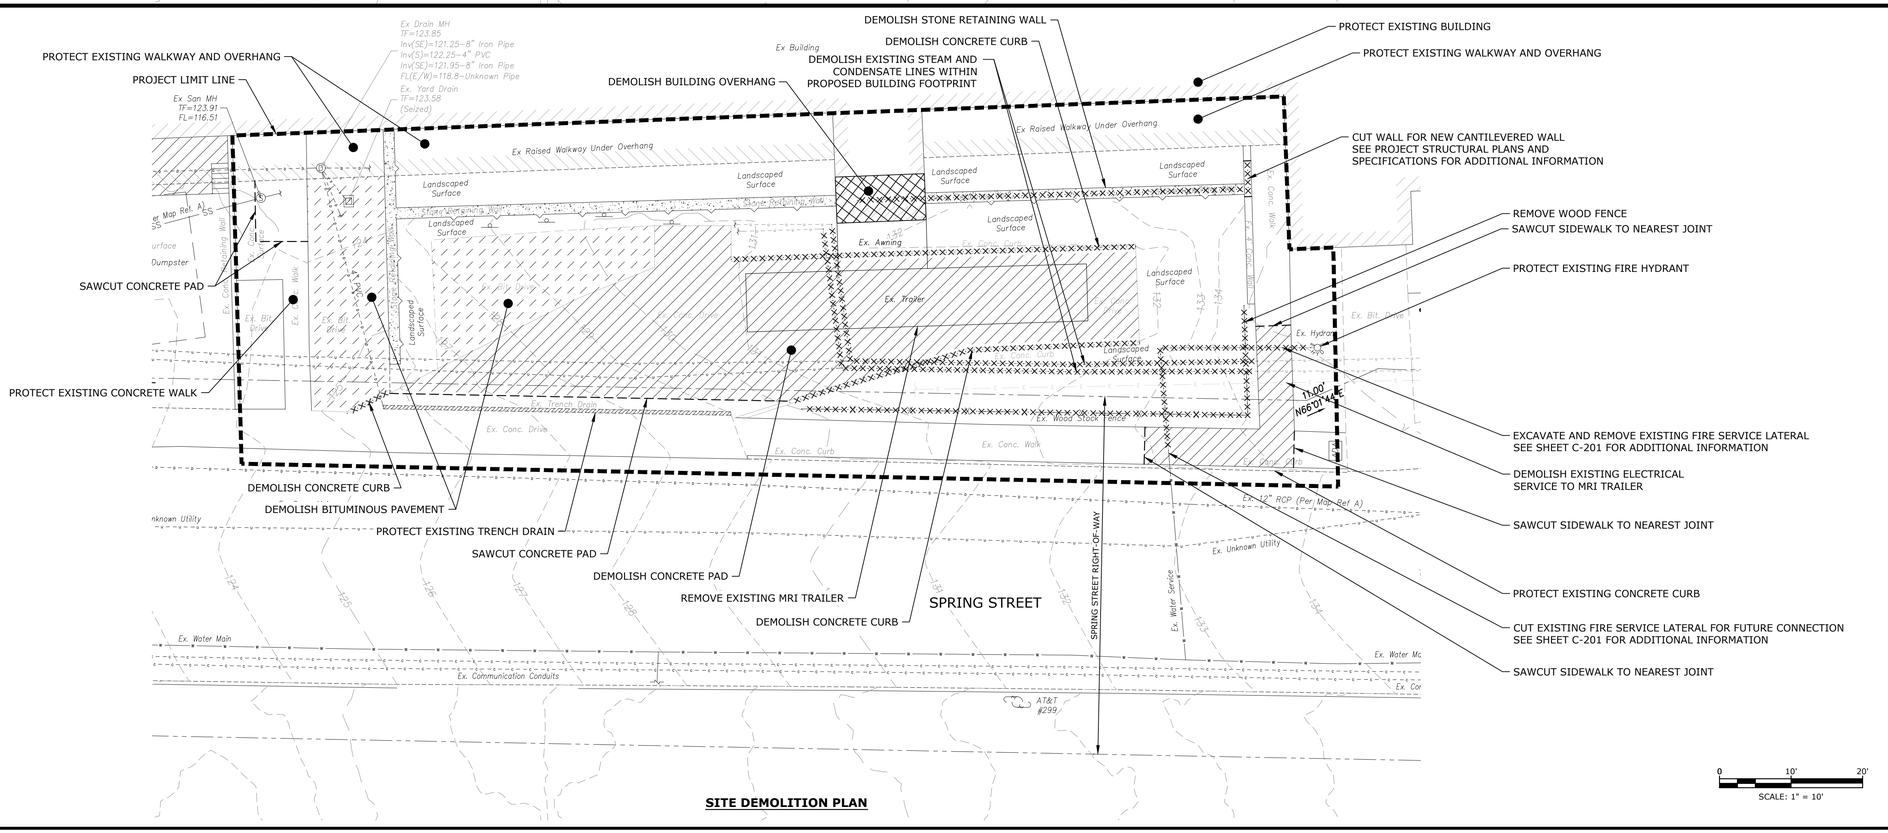

SITE DEMOLITION PLAN

SCALE: 1" = 10'

Tighe&Bond
1000 Bridgeport Avenue
Suite 320
Shelton, CT 06484
(203) 712-1100

FOR REVIEW AND APPROVAL

NOT FOR CONSTRUCTION

Modular MRI Building

Griffin Health Services

Derby, CT

MARK	DATE	DESCRIPTION

PROJECT NO:	G5104-001
DATE:	MARCH 2025
FILE:	G-5104-001-C-100-EXIST-DEMO.dwg
DRAWN BY:	E.GOLDBERG
DESIGNED BY:	E.GOLDBERG
CHECKED BY:	A.WHITE
APPROVED BY:	C.CROCE

EXISTING CONDITIONS AND SITE DEMOLITION PLAN

SCALE: AS SHOWN

C-101

Last Saved: 3/10/2025
Plotted On:May 09, 2025-12:14pm By: APW
Tighe & Bond J:\G\G5104 Griffin Health Services\001\Drawings\AutoCAD\Sheet\G-5104-001-C-100-EXIST-DEMO.dwg