RECEIVED
By Marc J. Garofalo, MPA, MCC, MCTC at 10:17 am, Nov 17, 2025

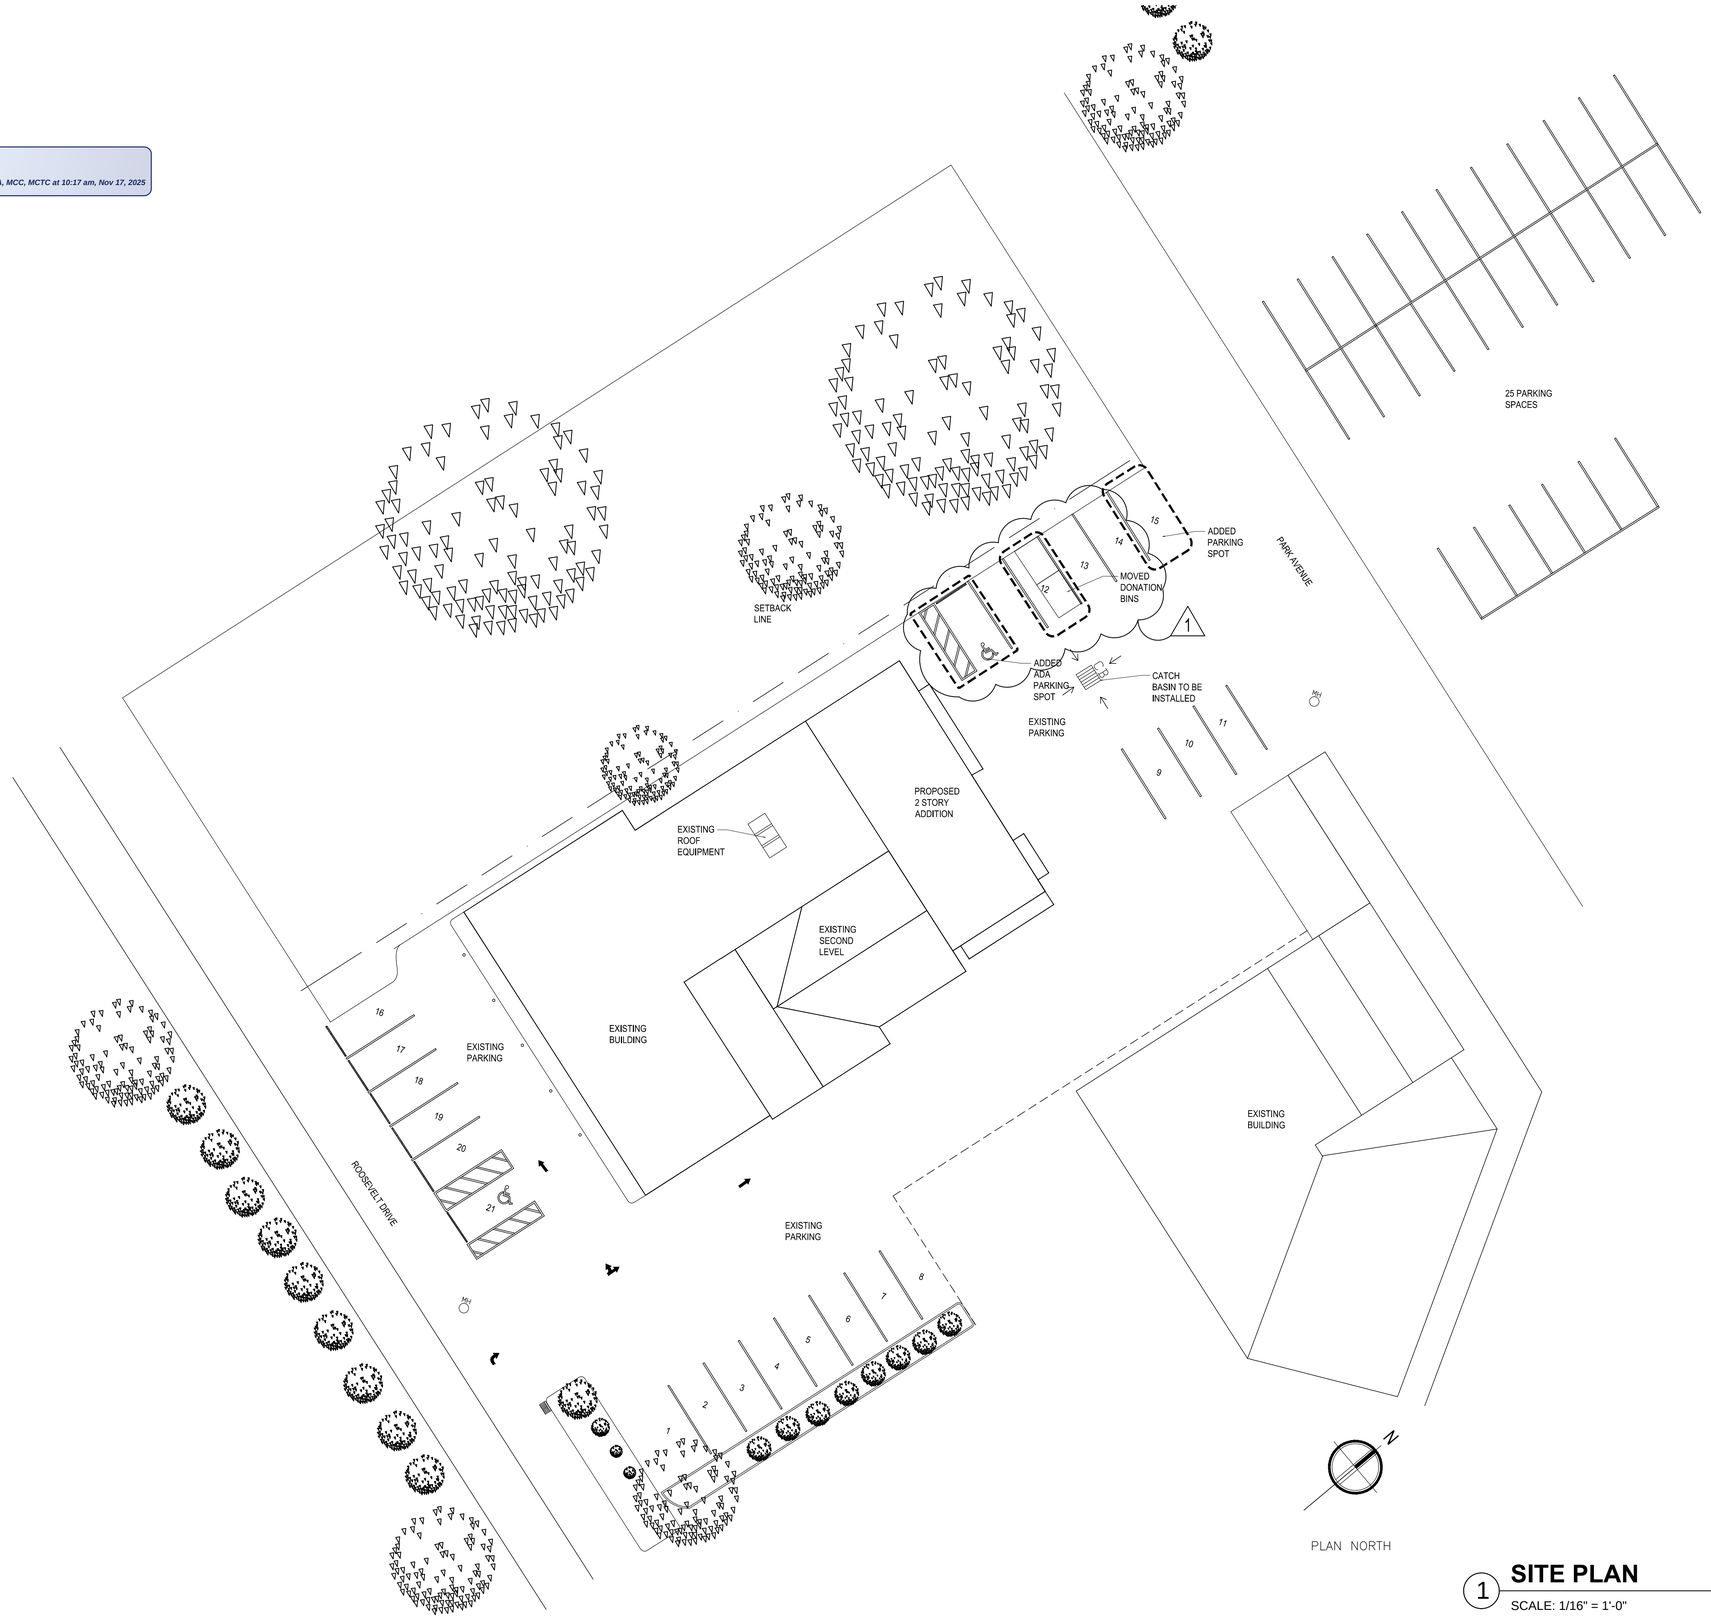

1 **SITE PLAN**
SCALE: 1/16" = 1'-0"

AEPMI
Design & Building Consultants

ANSONIA, CONNECTICUT
NEW YORK, NEW YORK

PHONE 203.308.0028
WWW.AEPMI.NET

CONSULTANT:

THIS DRAWING AND DETAIL ON IT, AS AN INSTRUMENT OF SERVICE, IS THE PROPERTY OF AEPMI AND MAY BE USED FOR THIS SPECIFIC PROJECT AND SHALL NOT BE LOANED, COPIED OR REPRODUCED WITHOUT WRITTEN CONSENT OF AEPMI.

KEY PLAN:

Revisions

NO	DATE	DESCRIPTION
1	11/14/25	REVISION TO SITE PARKING

PROGRESS PRINT
NOT FOR CONSTRUCTION

PRINCIPAL IN CHARGE: --
PROJECT MANAGER: --
DESIGNER: --
PROJECT ARCHITECT / ENGINEER: --
DRAWN BY: --

PROJECT:
RENOVATION & ADDITION

ADDRESS

237 ROOSEVELT DRIVE
DERBY, CT 06418

DRAWING TITLE:
SITE PLAN

DATE: NOVEMBER 14, 2025
SCALE:
PROJECT NUMBER: CT24180
DRAWING NO.: **AS100**