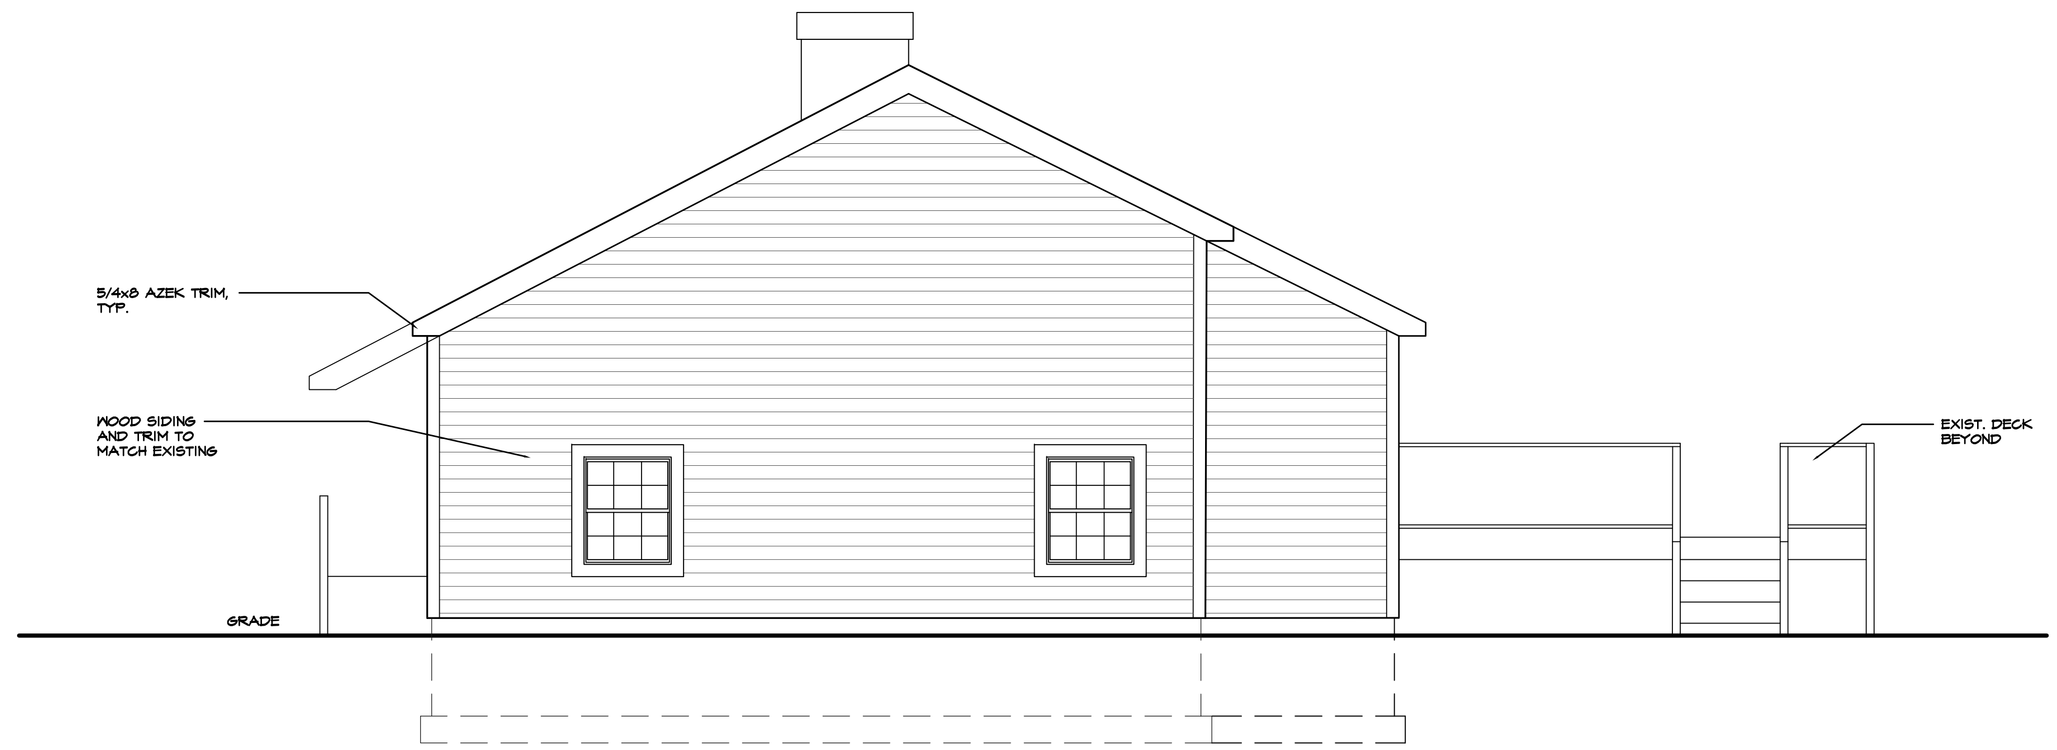

1 RIGHT SIDE ELEVATION
SCALE: 1/4" = 1'-0"

Charles Georgie Associates
ARCHITECTS & ENGINEERS, LLC
365 New Haven Ave., Ste 4 Milford, CT 06460
T: (203) 934.2855 . F: (203) 504.7987 . E: cga@cgassoc.net

CONSULTANT:

SEAL

PERRY RESIDENCE
ADDITIONS AND RENOVATIONS
27 JOHN STREET, DERBY, CT

REV	DATE	DESCRIPTION
	04.25.25	ISSUED FOR ZBA SUBMITTAL

ISSUE DATE: 04.25.25

PROJECT NUMBER: 42225
DRAWN BY: BMJ
CHECKED BY: CG

Copyright (c) by C.G.A, LLC. All Rights Reserved.

SHEET TITLE:
EXTERIOR ELEVATIONS

SHEET NUMBER:
A301